Fig. : 11
Clause : 8.4.1.1(i)

NOT TO SCALE

METHOD OF PIPE EARTHING

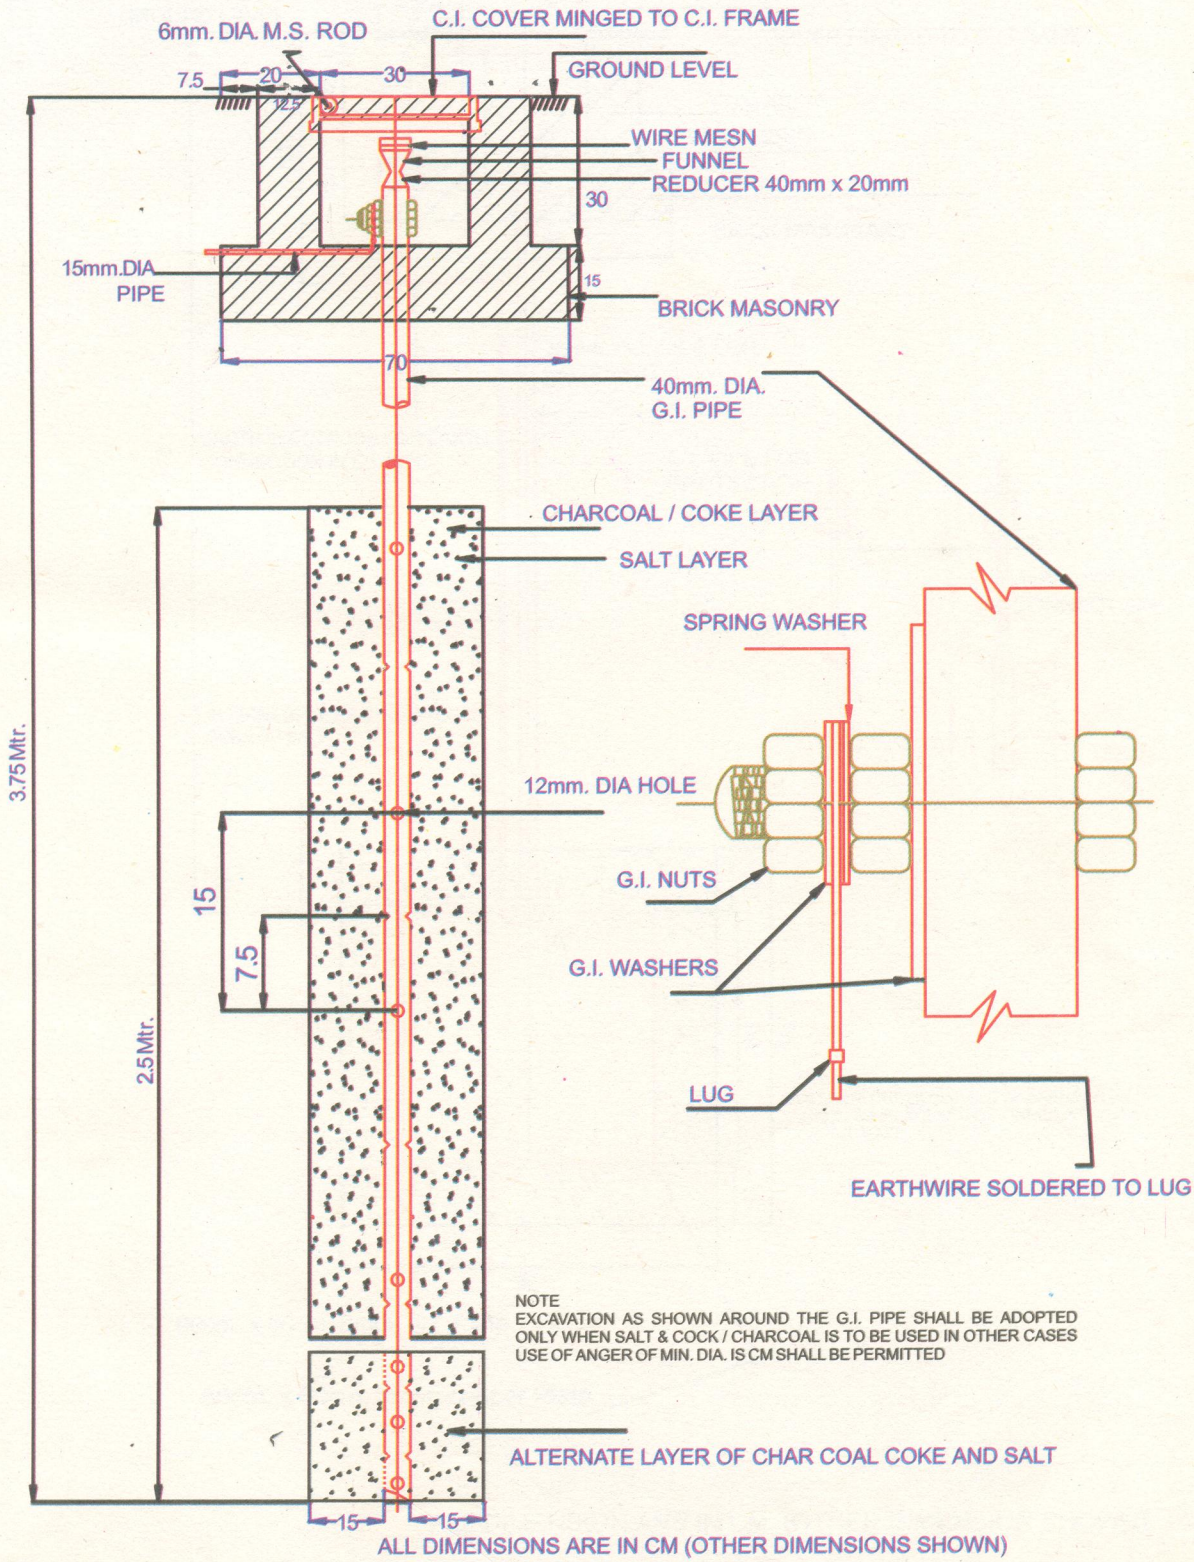

CPWD